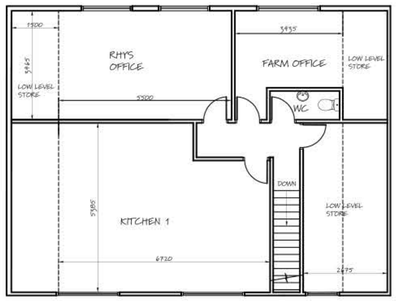

MEZZANINE LEVEL

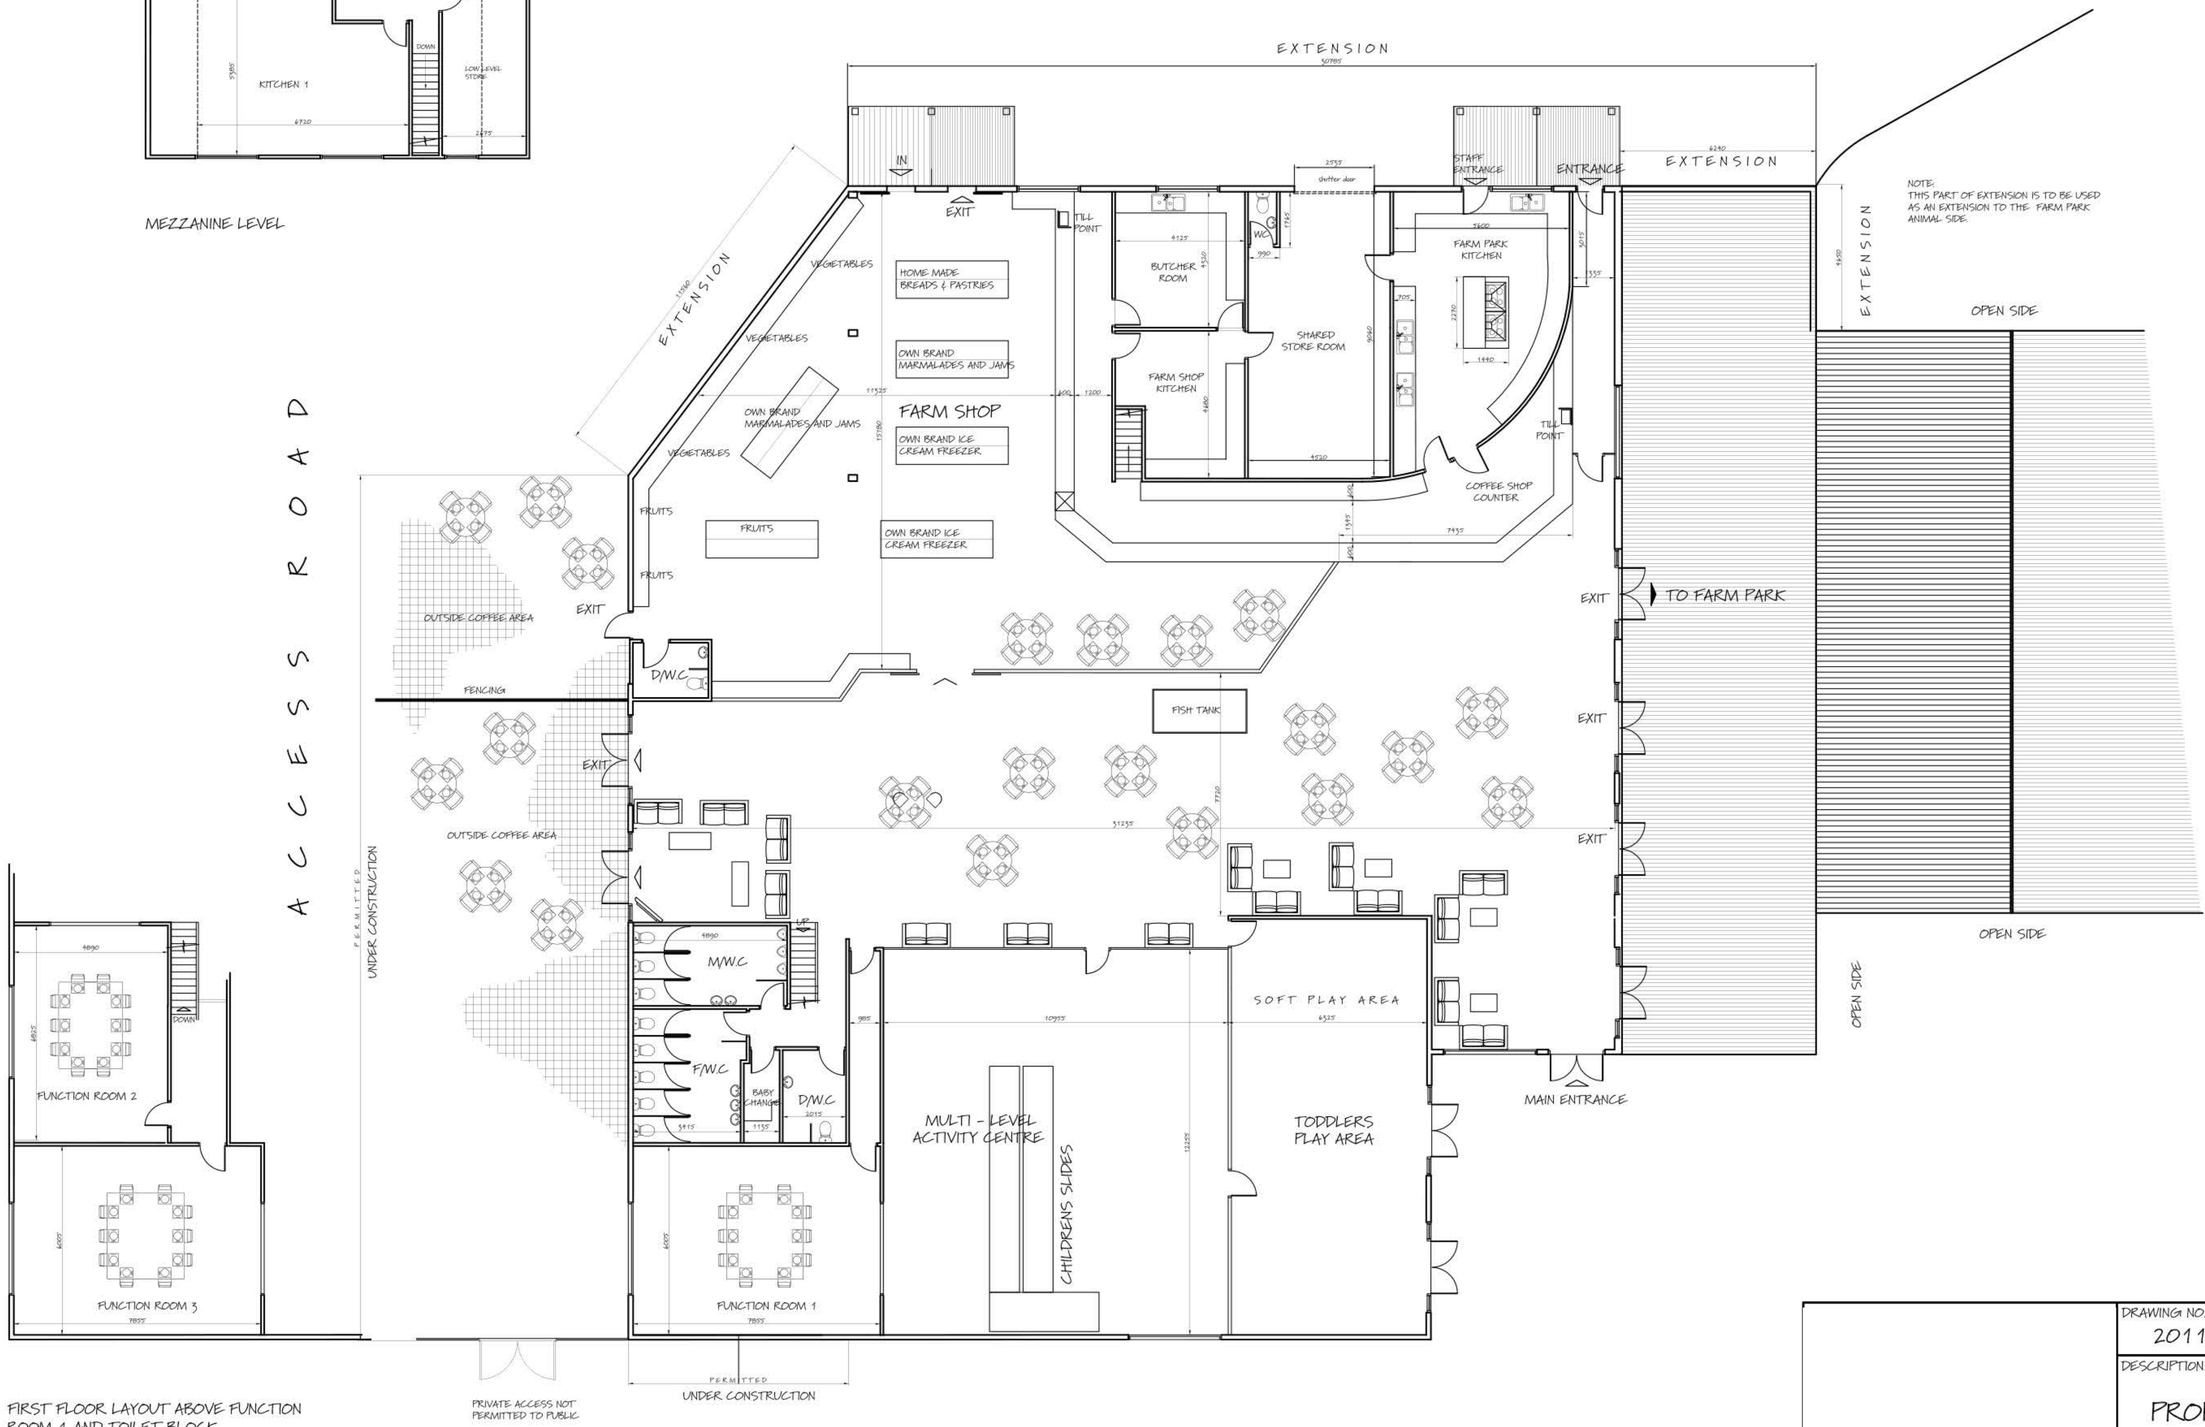

FIRST FLOOR LAYOUT ABOVE FUNCTION ROOM 1 AND TOILET BLOCK

PROPOSED GROUND FLOOR PLAN - SCHEME 2

DRAWING NO.: 2011/CEFN/005

DESCRIPTION: PROPOSED PLANS

SCALE: 1:100 ON A1

DATE: JANUARY 2011

© THIS DRAWING IS COPYRIGHT.
REFER TO FIGURED DIMENSIONS ONLY.
CONTRACTOR TO CHECK ALL DIMENSIONS ON SITE.
ANY DISCREPANCIES AND OMISSIONS TO BE REPORTED TO THE ARCHITECT OR SUPERVISING OFFICER IMMEDIATELY.

ZENITH DESIGN SOLUTIONS
T: (029) 20514300
M: 07584 163 786
E: ZENITHPLANS@HOTMAIL.COM